CITY OF WARWICK
WARWICK SEWER AUTHORITY
WARWICK, RHODE ISLAND

GOVERNOR FRANCIS FARM MASTER PLAN

GORDON R. ARCHIBALD, INC.
PROFESSIONAL ENGINEERS
200 MAIN STREET
PAWTUCKET, RHODE ISLAND 02860

SCALE : 1" = 500' DATE : FEBRUARY 2007

GOVERNOR FRANCIS FARM SEWERSHED

- PHASE 1 $3.2 M 250 HOMES
- PHASE II $4.1 M 350 HOMES
- PHASE III $3.5 M 280 HOMES

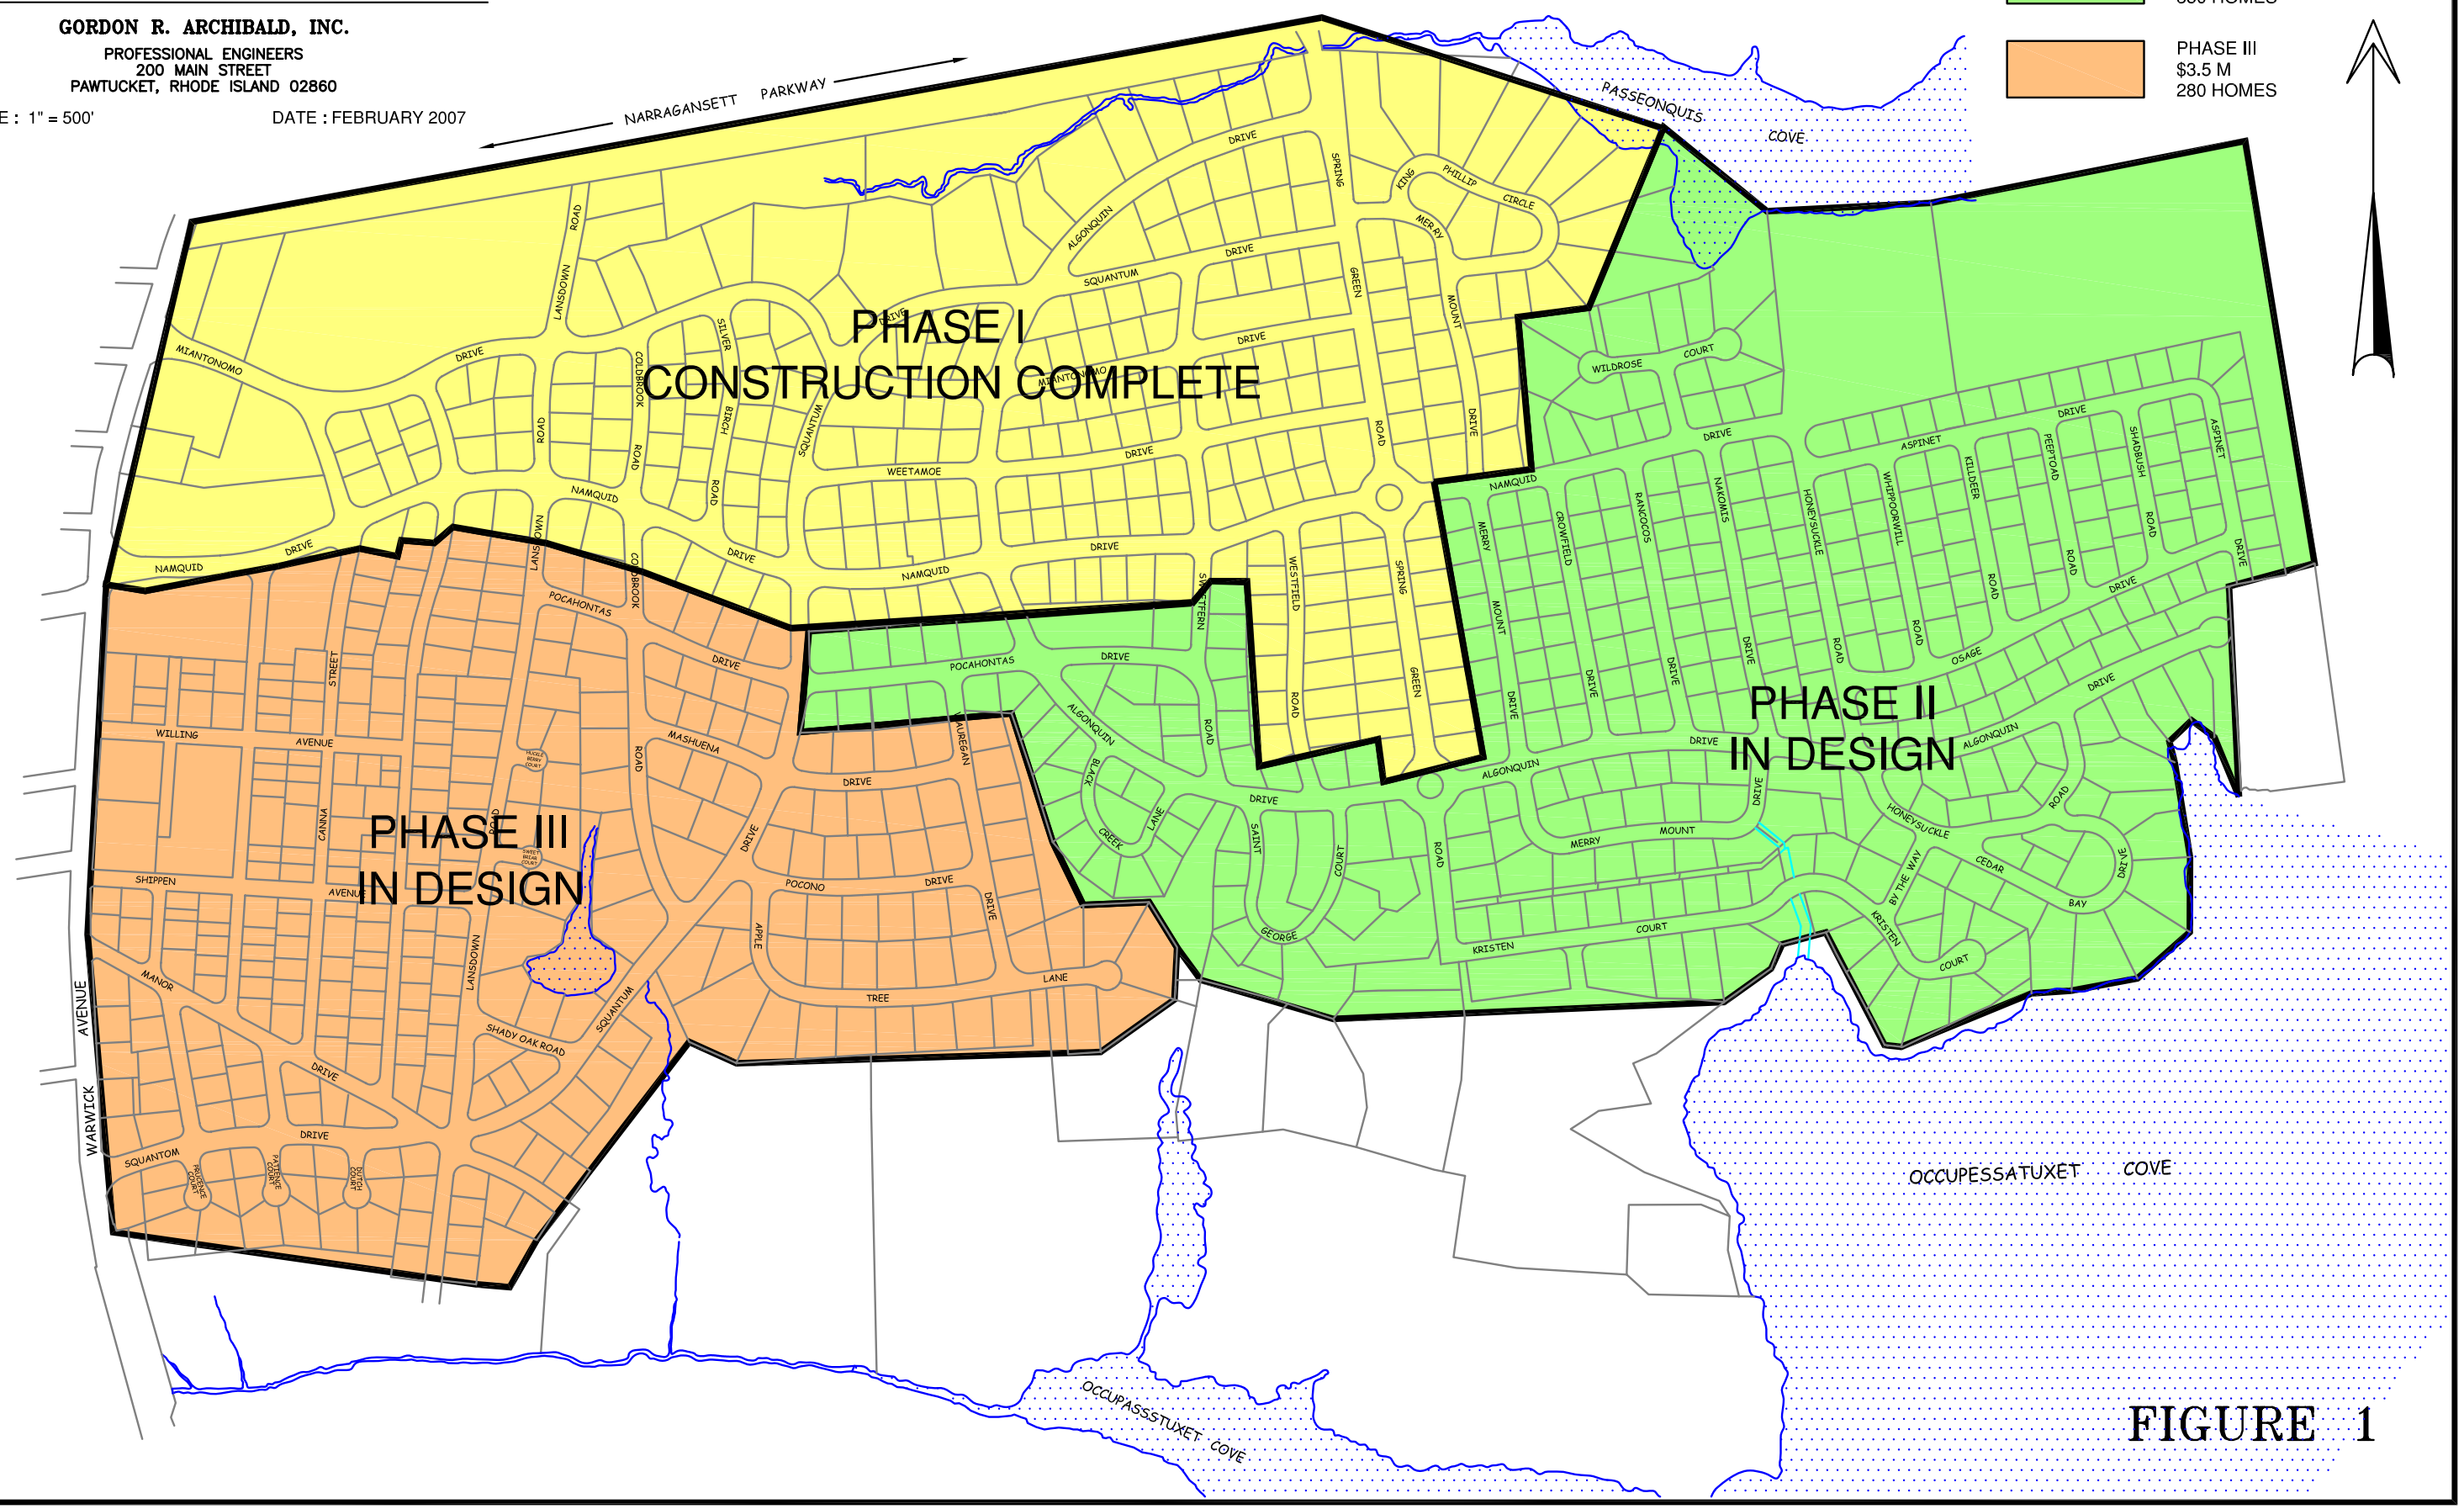

FIGURE 1

F:\FILES\CAD\952\Graphic\952SHED2007.dwg, 3/23/2007 3:29:12 PM, USER67, Acrobat Distiller, 1:0.984494